GENERAL DESIGN NOTES:

1. CONCRETE: 28 DAY COMPRESSIVE STRENGTH fc = 5,000 psi.
2. REINFORCING: ASTM A-615, GRADE 60.
3. RISER DESIGNED FOR PME-9 14.4kV SWITCHGEAR CABINET.
4. RISER SHALL BE SUPPORTED BY A 3" (MIN) LAYER OF LEVEL COMPACTED CRUSHED STONE OR SAND BED.

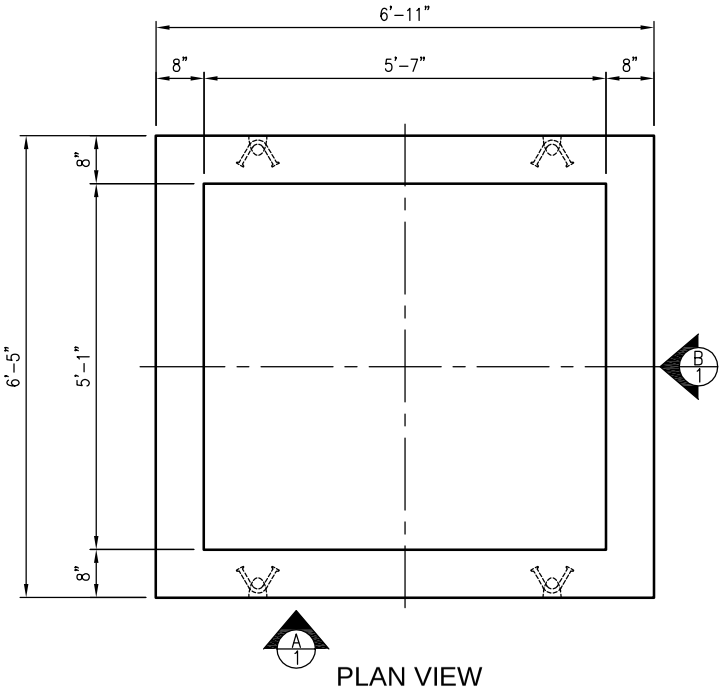

PLAN VIEW
SCALE: 3/8" = 1'-0"

VIEW A
SCALE: 3/8" = 1'-0"

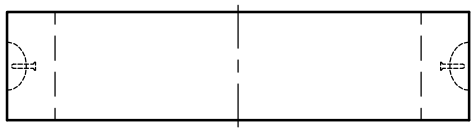

VIEW B
SCALE: 3/8" = 1'-0"

WEIGHT		
SECTION	WEIGHT (lbs)	Concrete(CY)
TOTAL	3,600	0.89

Oldcastle Precast®
4905 STOUGH RD. CONCORD, NC
OFFICE 704-788-4050, FAX 704-788-4060
NC ENGINEERING LICENSE #F-1002

THIS DOCUMENT IS THE PROPERTY OF OLDCASTLE PRECAST, INC. IT IS CONFIDENTIAL, SUBMITTED FOR REFERENCE PURPOSES ONLY, AND SHALL NOT BE USED IN ANY WAY INJURIOUS TO THE INTERESTS OF, OR WITHOUT THE WRITTEN PERMISSION OF OLDCASTLE PRECAST, INC. COPYRIGHT © 2016 OLDCASTLE PRECAST, INC ALL RIGHTS RESERVED

NPCA CERTIFIED PLANT

77"X83"X18" OD SWITCHGEAR PAD

SUBMITTAL LAYOUT

S&C PME-9 14.4 kV SWITCHGEAR CABINET

THIS MUST BE FILLED OUT BEFORE MANUFACTURING BEGINS

APPROVED W/ NO EXCEPTIONS TAKEN: ☐

APPROVED AS NOTED: ☐

REVISED AND RESUBMIT: ☐

SIGNATURE DATE

CUSTOMER

DATE	SALES	DRAWN	ENGINEER	CHECKED	SALES ORDER
11/10/16	RS	LD			—

DRAWING NUMBER	REVISION	SHEET
77x83-PME9-Switchgear	—	1 OF 2
	REV DATE —	

REVISIONS

REV	DATE	BY	SHEET	DESCRIPTION OF REVISION	REQUESTED BY
A					
B					