ATT–15
LAYOUT

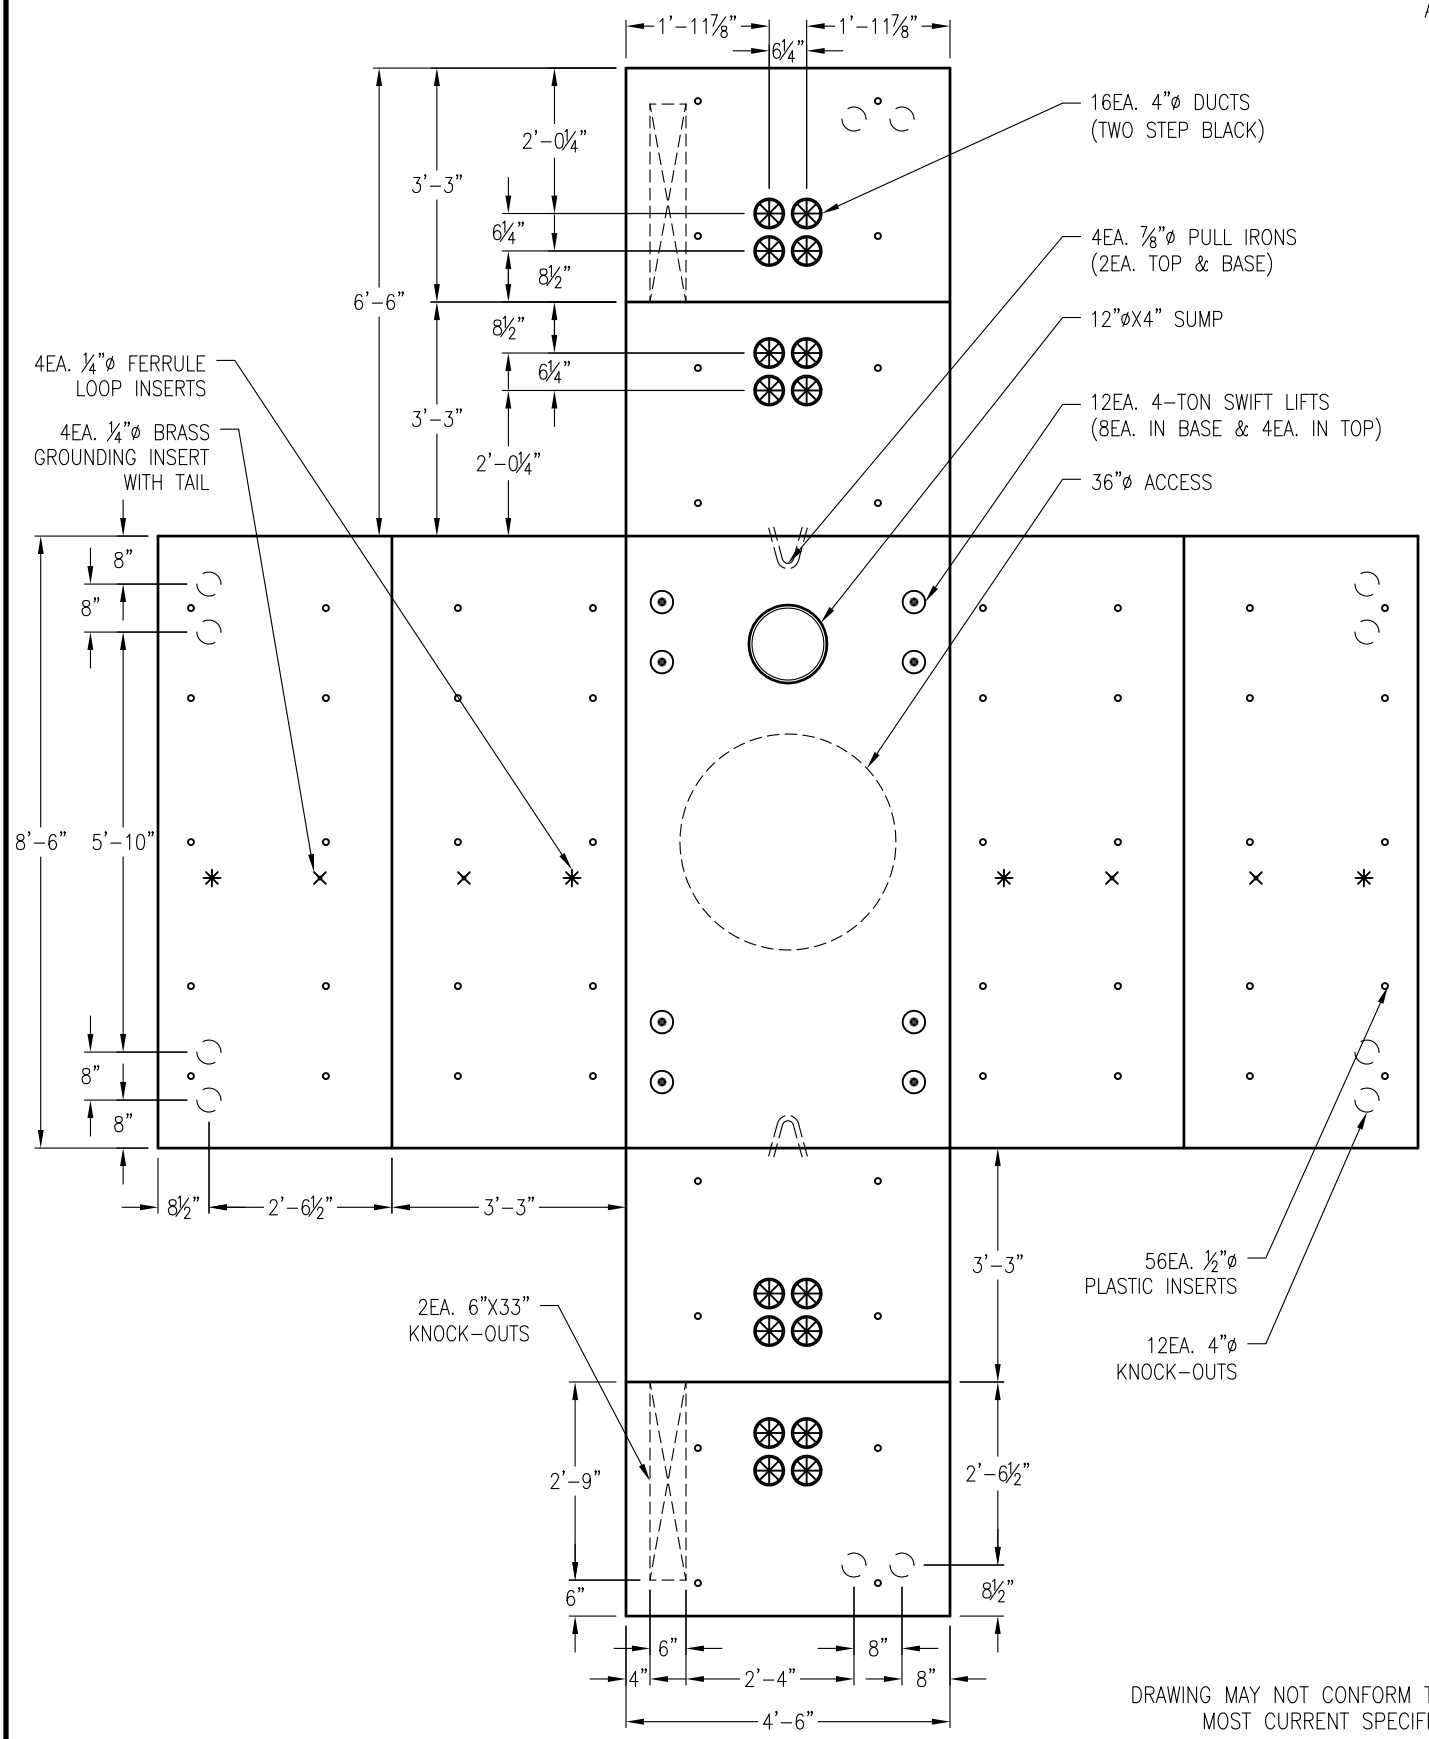

DRAWING MAY NOT CONFORM TO THE MOST CURRENT SPECIFICATION

Oldcastle Precast®

Northern California
Madera ▪ Morgan Hill ▪ Pleasanton ▪ Santa Rosa ▪ Stockton ▪ Tulare
Phone: 925-750-6650 Fax: 925-750-6660

AT&T-38Y-65

FILE NAME: ATT–15.DWG

REVISED: MARCH 2016

www.oldcastleprecast.com

4'-6" X 8'-6" X 6'-6" (I.D.) MANHOLE INTERCEPT AT&T

Copyright © 2017 Oldcastle® Precast, Inc.