ATT–20
LAYOUT

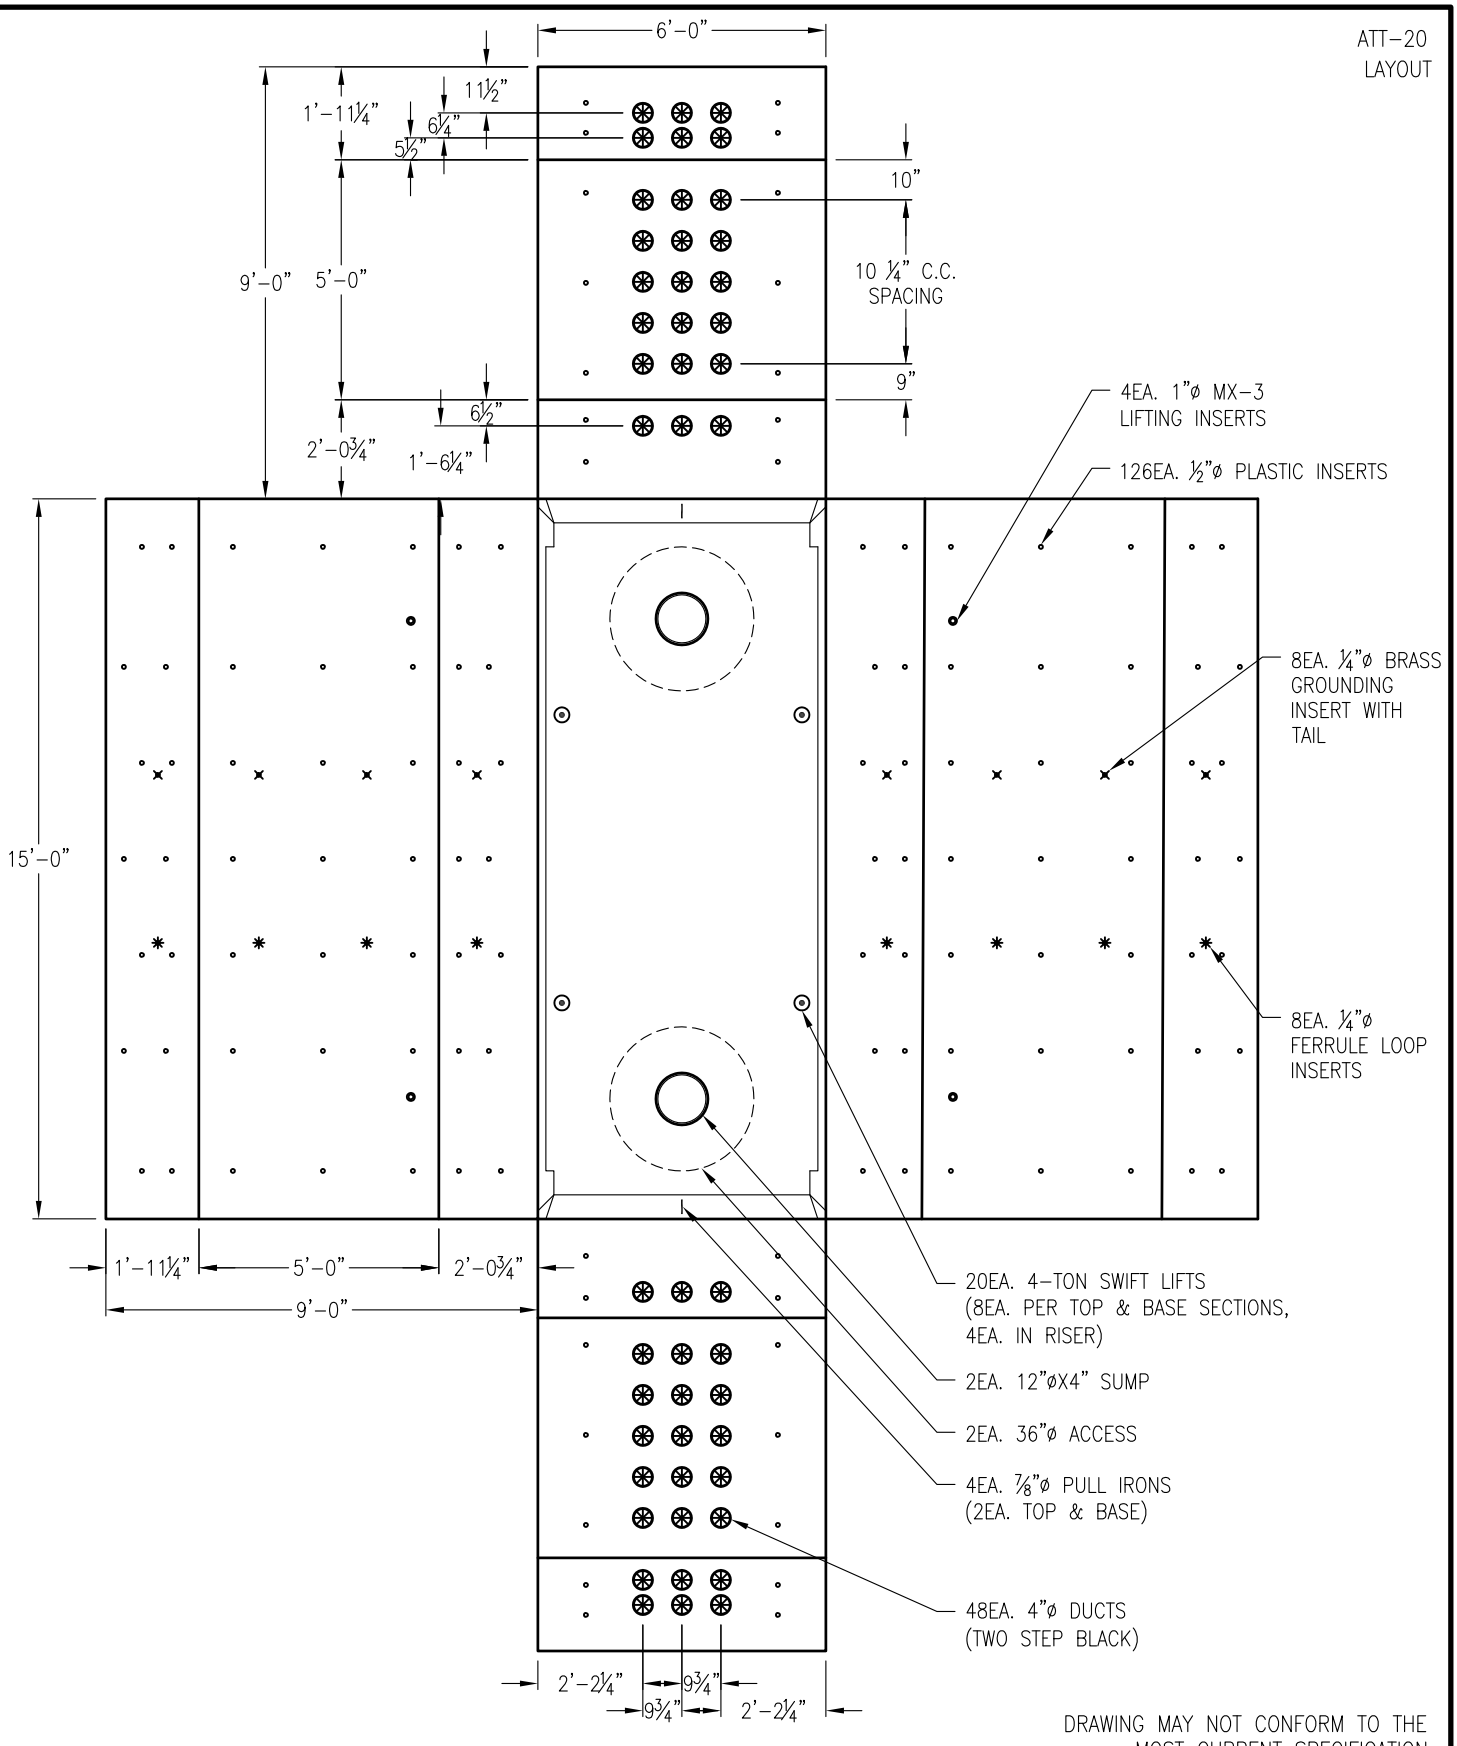

DRAWING MAY NOT CONFORM TO THE
MOST CURRENT SPECIFICATION

Oldcastle Precast®

Northern California
Madera ▪ Morgan Hill ▪ Pleasanton ▪ Santa Rosa ▪ Stockton ▪ Tulare
Phone: 925-750-6650 Fax: 925-750-6660

AT&T-38Y615

FILE NAME: ATT–20.DWG

REVISED: MARCH 2016

www.oldcastleprecast.com

6'-0" X 15'-0" X 9'-0" (I.D.) MANHOLE SEMI-SPLAYED AT&T

Copyright © 2017 Oldcastle Precast, Inc.