CPA-9
LAYOUT

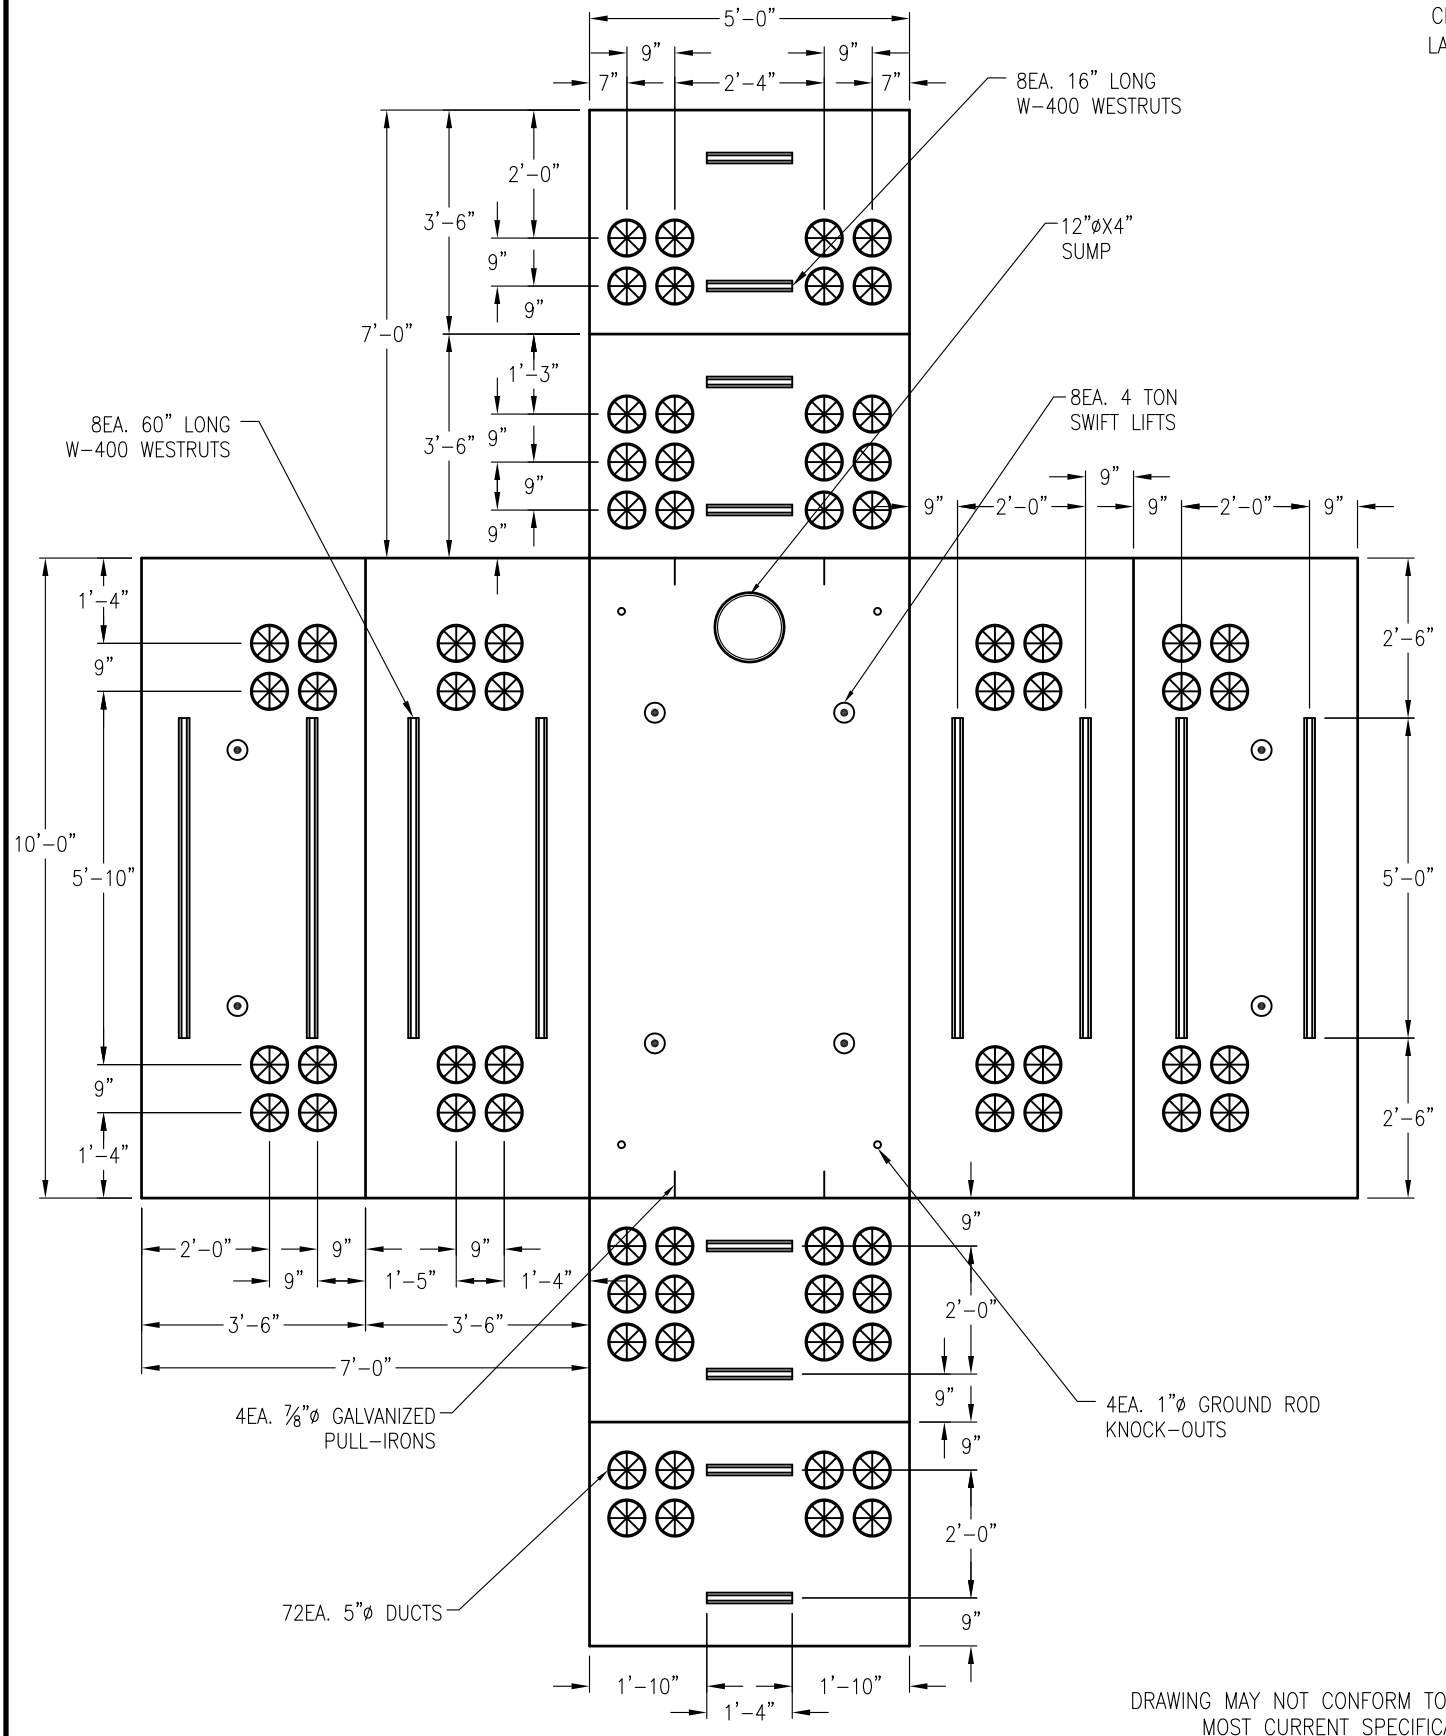

DRAWING MAY NOT CONFORM TO THE MOST CURRENT SPECIFICATION

Oldcastle Precast®

Northern California
Madera ▪ Morgan Hill ▪ Pleasanton ▪ Santa Rosa ▪ Stockton ▪ Tulare
Phone: 925-750-6650 Fax: 925-750-6660

CPA-510M

FILE NAME: CPA-9.DWG

REVISED: MARCH 2016

www.oldcastleprecast.com

5'-0" X 10'-0" X 7'-0" (I.D.) CPA-38Y-510 MODIFIED CITY OF PALO ALTO

Copyright © 2017 Oldcastle Precast, Inc.