CSC-4
LAYOUT

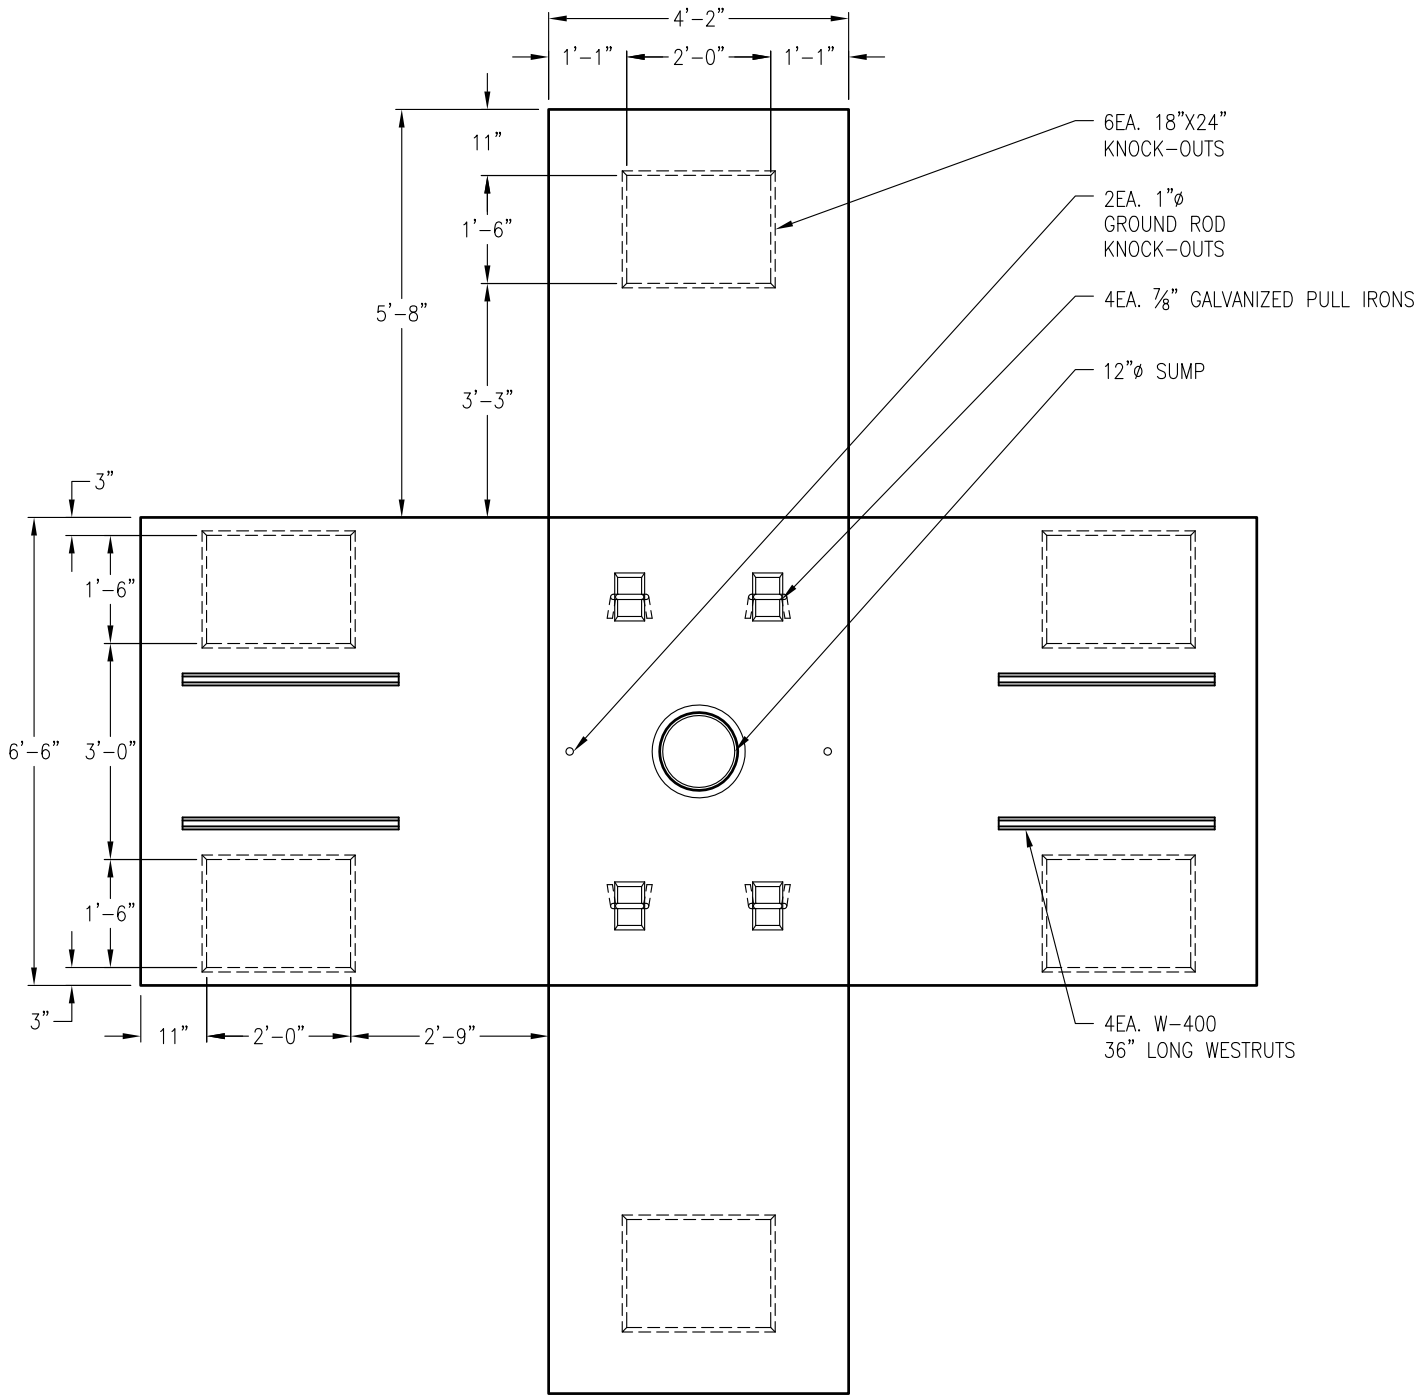

DRAWING MAY NOT CONFORM TO THE
MOST CURRENT SPECIFICATION

Oldcastle Precast®
Northern California
Madera ▪ Morgan Hill ▪ Pleasanton ▪ Santa Rosa ▪ Stockton ▪ Tulare
Phone: 925-750-6650 Fax: 925-750-6660

CSC-577-LA-LV

FILE NAME: CSC-4.DWG

REVISED: MARCH 2016

www.oldcastleprecast.com

4'-2" X 6'-6" X 6'-0" (I.D.)
SECONDARY PULL BOX
CITY OF SANTA CLARA

Copyright © 2017 Oldcastle Precast, Inc.