AT&T
52EX05X05
PAD

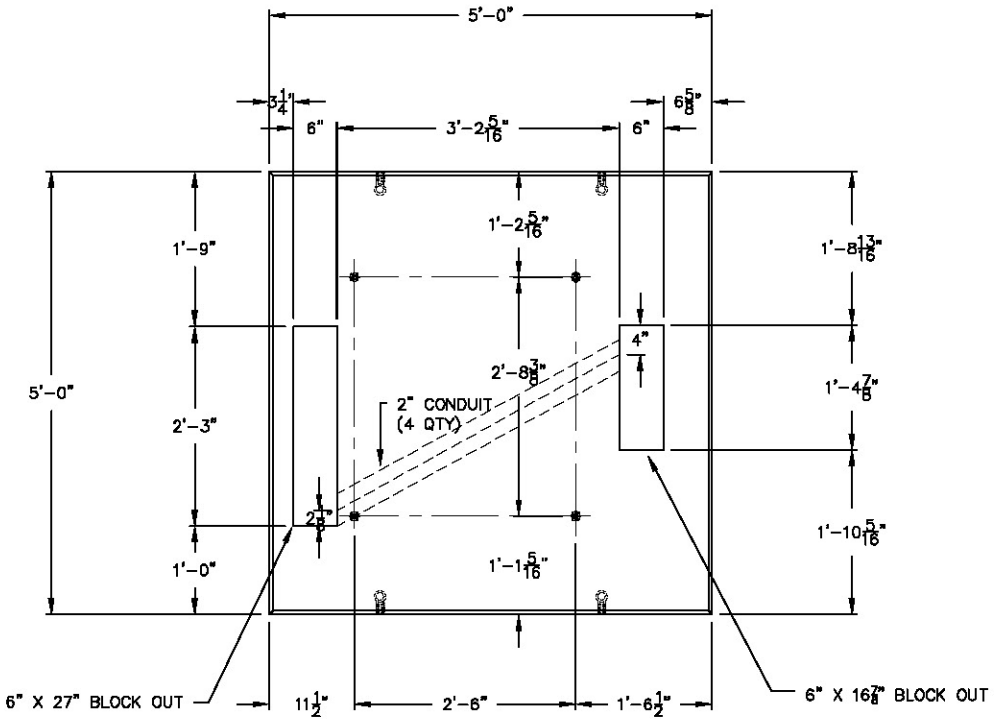

TOP VIEW

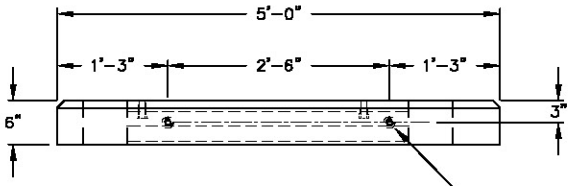

ELEVATION VIEW

3/4" COIL LIFTING INSERT
(4)FOUR LOCATIONS W/ #4@24"MIN
SHEAR BAR ABOVE AND BELOW

PROPERTY OF OLDCASTLE PRECAST, NOT TO BE REPRODUCED WITHOUT WRITTEN CONSENT 2005 ©

PRODUCTION YARDAGE	WEIGHTS	REINFORCEMENT
SLAB		
TOTAL:		
CASTING:		
STEEL WT.:	CONC WT.: REVISED 3/17/08	

STRUCTURE TYPE "AT&T 52EX05X05"

Oldcastle™ Precast Orlando, Inc.
690 WEST TAFT-VINELAND RD • ORLANDO, FLORIDA 32824
(407) 855-7580 • FAX: (407) 855-2424

DRAWN: SJW		DATE: 6/22/07	
CHECKED:		DATE:	
PRODUCED:		SHIPPED:	
STR. NO.: XX	S.O. NO.: 00000		LN. NO.:
DRAWING NO.:			LOC.:
SCALE: 1" = 2'	SHEET: OF		

CONTRACTOR

PROJECT