BOX-1

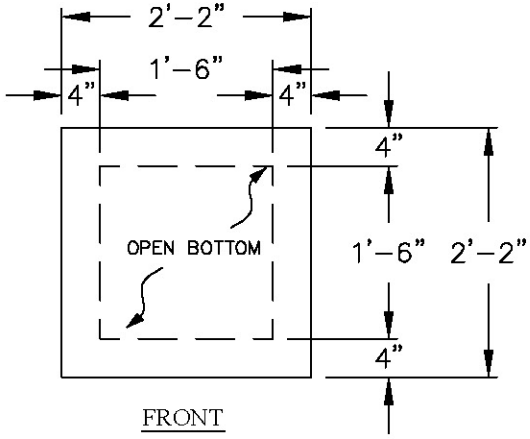

FRONT
PLAN VIEW

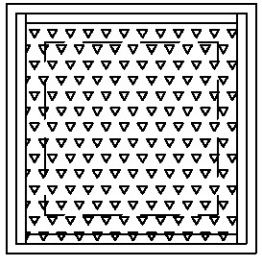

NOTES:
1. PRE-CAST STRUCUTRES ARE MANUFACTURED TO MEET OR EXCEED ASTM SPECIFICATIONS.
2. 18" X18" HD GALVANIZED FRAME AND COVER
3. INSPECT & STAMP: NO

KNOCK-OUTS, BLOCK-OUTS, TERMINATORS, AND CUSTOM LETTERING ON COVERS ARE AVAILABLE UPON REQUEST. CONTRACTOR MUST SPECIFY

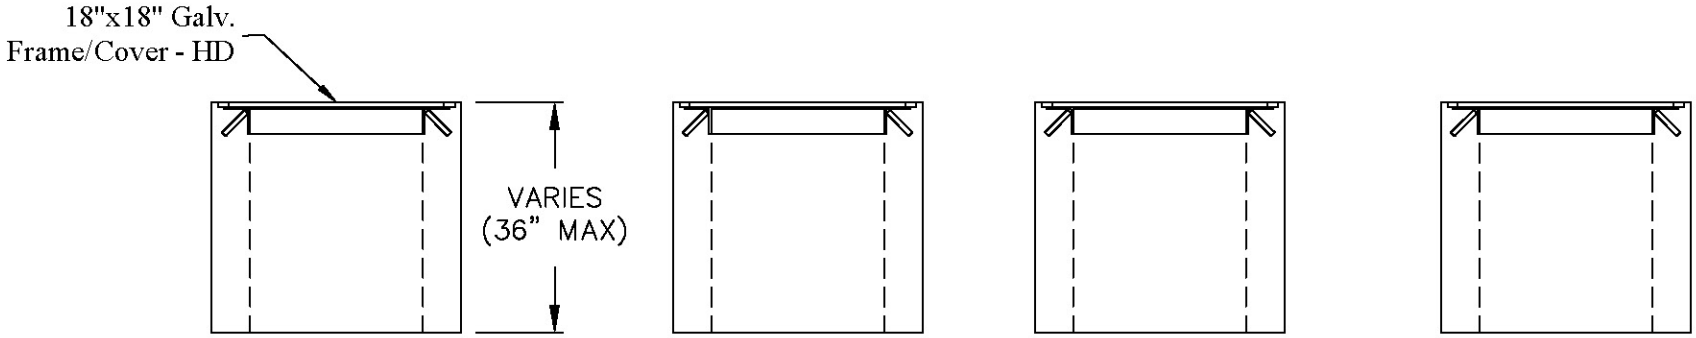

FRONT VIEW

RIGHT VIEW

BACK VIEW

LEFT VIEW

PROPERTY OF OLDCASTLE PRECAST, NOT TO BE REPRODUCED WITHOUT WRITTEN CONSENT.2005 ©

WALLS	PIPE SIZE	PIPE INVERT	HOLE SIZE	HOLE UP	PRODUCTION YARDAGE		WEIGHTS	REINFORCEMENT
					BASE:			
					WALL:			
					RISER:			
					LID:			
					CASTING:			
REMARKS:					CASTING:	---	630	18X18 GALV F&C - HD
					STEEL WT.:		CONC WT.:	

STRUCTURE TYPE "18X18XVARIES VAULT"

Oldcastle™ Precast Inc.
690 WEST TAFT-VINELAND RD. ORLANDO FL 32824
(407) 855-7580 • FAX: (407) 855-2424

CONTRACTOR

PROJECT

DRAWN: SJW		DATE: 2/22/07	
CHECKED:		DATE:	
PRODUCED:		SHIPPED:	
STR. NO.: BOX-1	S.O. NO.: 00000		LN. NO.:
DRAWING NO.:			LOC.:
SCALE: 1:20	SHEET: 1 OF 1		