36x60xVARIES VAULT

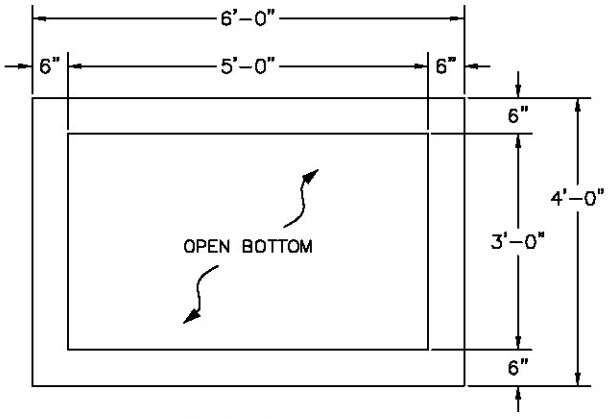

PLAN VIEW

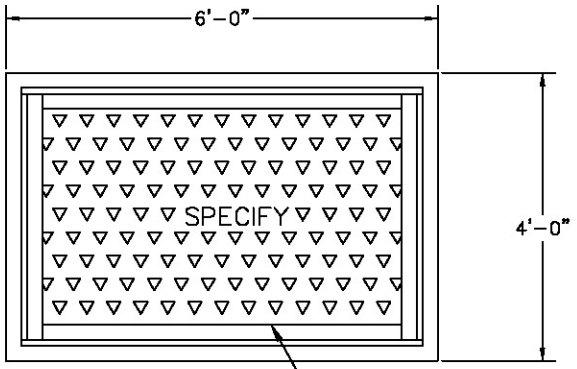

COVER VIEW

36" X 60" GALV.
2PC FRAME/COVER
LETERING "SPECIFY"

NOTES:
1. CONCRETE: 28 DAY COMPRESSIVE STRENGTH f'c=4,000 psi.

2. PRECAST STRUCTURE ARE PRODUCED TO MEET OR EXCEED ASTM SPECIFICATIONS

3. SUPPORTS H20 LOADING AS INDICATED BY AASHTO

4. CONTACTOR TO VERIFY SIZE AND LOCATION OF ALL OPENINGS

KNOCK-OUTS, BLOCK-OUTS, TERMINATORS, AND CUSTOM LETTERING ON COVERS ARE AVAILABLE UPON REQUEST. CONTRACTOR MUST SPECIFY

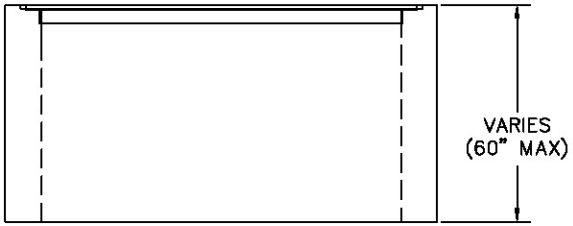

FRONT VIEW

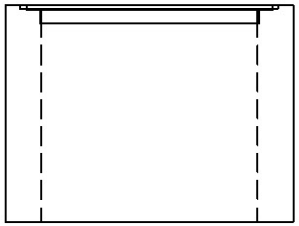

RIGHT VIEW

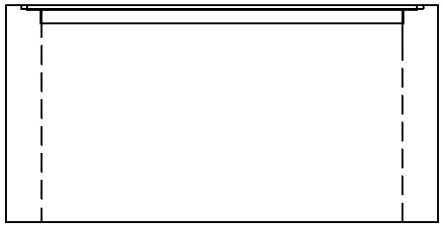

FRONT VIEW

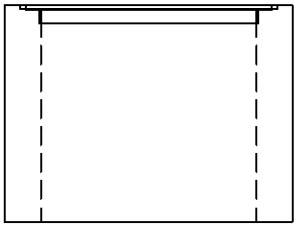

FRONT VIEW

PROPERTY OF OLDCASTLE PRECAST, NOT TO BE REPRODUCED WITHOUT WRITTEN CONSENT.2005 ©

STRUCTURE TYPE "36"x60"xVARIES" VAULT

Oldcastle™ Precast Inc.
690 WEST TAFT-VINELAND RD. ORLANDO FL 32824
(407) 855-7580 • FAX: (407) 855-2424

DRAWN: SJW		DATE: 2/9/07	
CHECKED:		DATE:	
PRODUCED:		SHIPPED:	
STR. NO.: XX	S.O. NO.: 00000	LN. NO.:	
CONTRACTOR	DRAWING NO.:		LOC.:
PROJECT	SCALE: 1:32	SHEET: 1 OF 1	

WALLS					PRODUCTION YARDAGE	WEIGHTS	REINFORCEMENT
					BASE:		
					WALL:		
					TOP:		
					WALL:		
					LID:		
					CASTING:		
REMARKS:					HATCH: ---	--	36X60 H20 HD GALV
					STEEL WT.:	CONC WT.:	